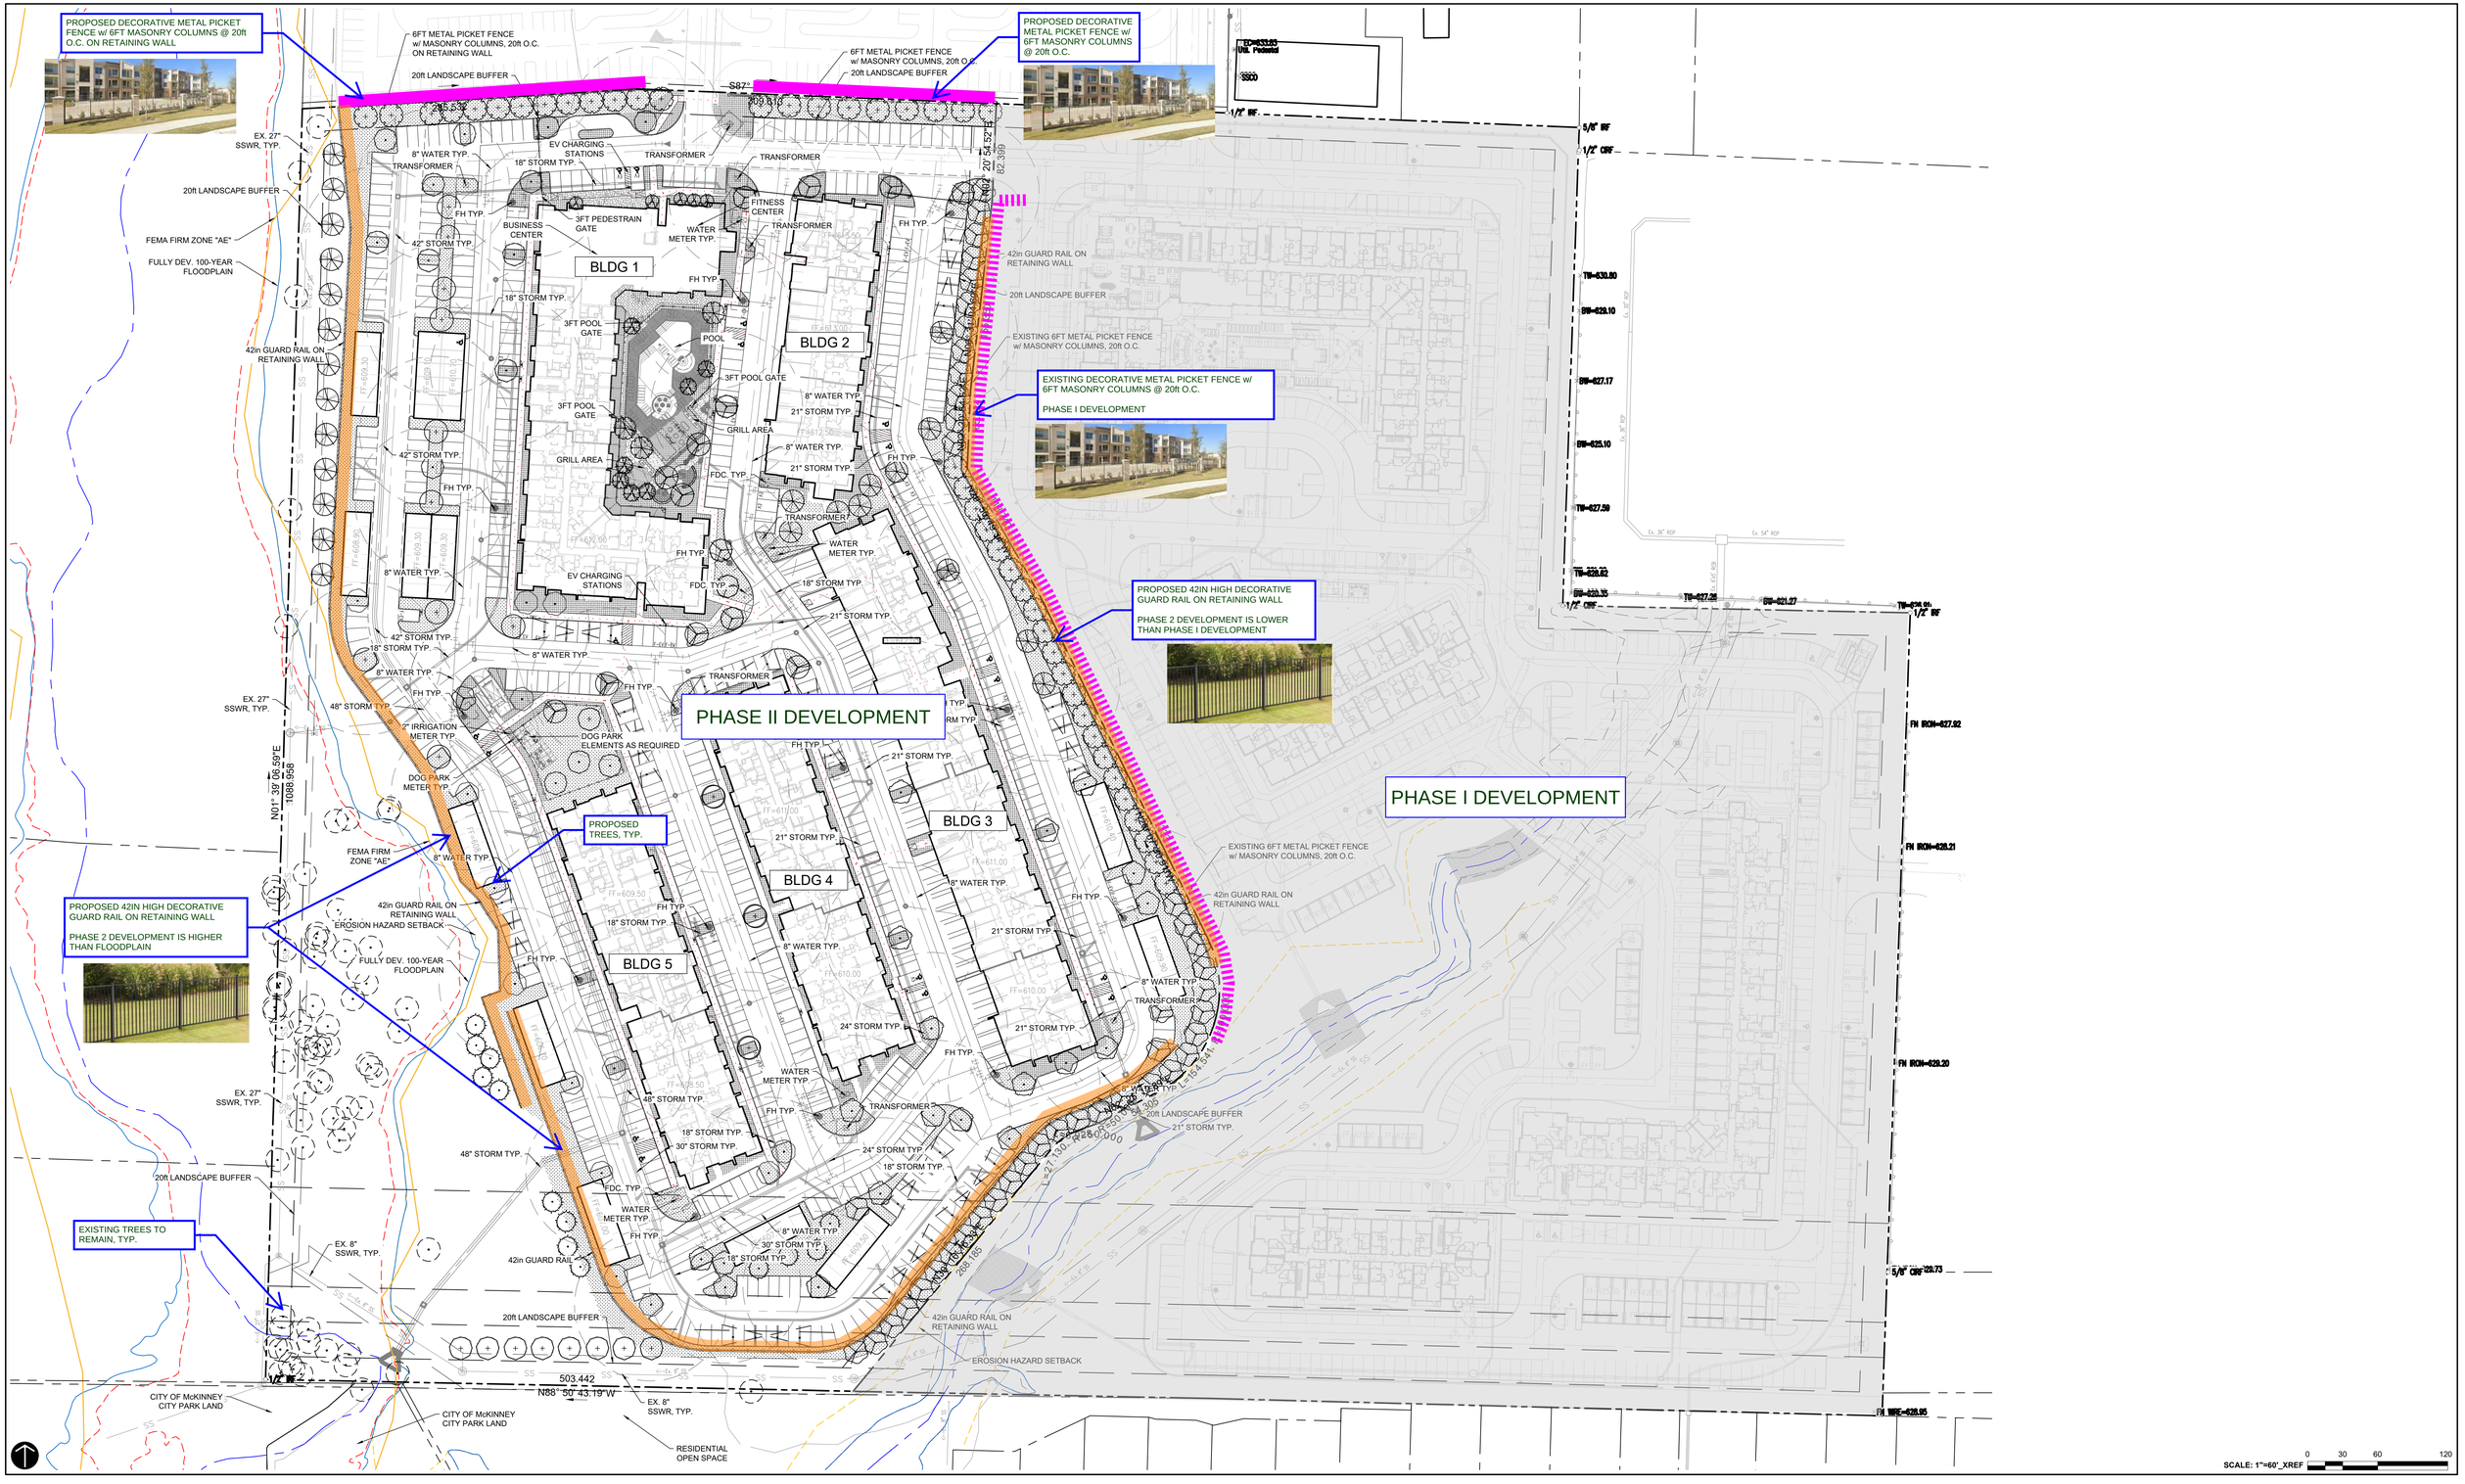

JPI McKINNEY 380&TERRY - PHASE 2 ▪ McKINNEY, TEXAS ▪ FENCE VARIANCE

PN8525081 | 09.29.2025 | JPI

8/25/2025 5:23 PM MVINTEN P:\DAL_2025\8525081\CAD\DOCUMENTATION\EXHIBITS\8525081_PLN_FENCE VARIANCE.DWG

JPI

LandDesign.